DO NOT SCALE THIS DRAWING USE DIMENSIONS ONLY

VERIFY ALL DIMENSIONS ON SITE BEFORE COMMENCING ANY WORK OR SHOP DRAWINGS

INFORM THE ARCHITECT BEFORE ANY WORK STARTS IF THIS DRAWING EXCEEDS THE QUANTITIES IN ANY WAY

Revision	Date	
A	28 May 2015	Plans updated following May PCC meeting
B	29 May 2015	Parish Centre Layout updated inline with proposed works
C	31 March 2016	Chapel, North Aisle and Dias updated
D	9 May 2016	Notation altered and added, Phase 2 removed, Friends area updated

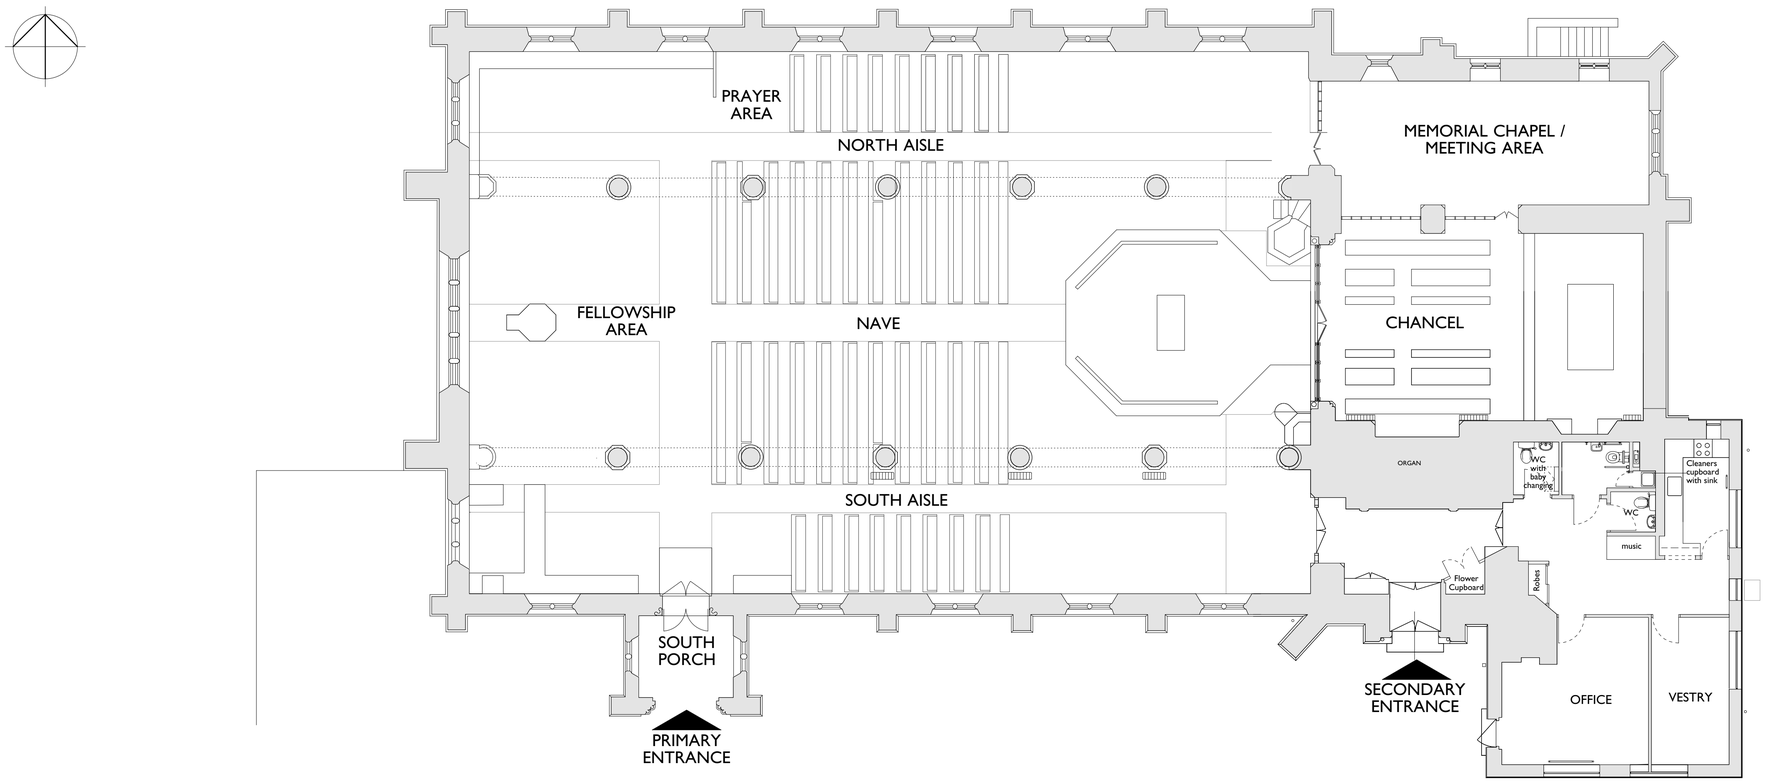

PROPOSED PHASE ONE - CURRENT APPLICATION
PLAN OF CHURCH

DRAWING ISSUE STATUS	REVISION N°	DATE	SIGNED
RISK ASSESSMENT UNDERTAKEN			
PLANNING APPLICATION N° 1			
PLANNING APPLICATION N° 2			
PLANNING CONSENT			
LISTED BLDG APPLICATION			
LISTED BLDG CONSENT			
DAC APPROVAL			
BLDG CONTROL APPLICATION			
BLDG CONTROL APPROVAL			
TENDER DOCUMENT			
CONTRACT DOCUMENT			

CLIENT
The Incumbent & Church Wardens

PROJECT
St Luke's Church Maidenhead

TITLE
Proposed Plans of Church

SCALE
1:100 @ A1

DATE
April 2015

DRAWN
ACA

JOB N°
12_042

DRAWING N°
23D

Acanthus Clews architects
Acanthus House
57 Hightown Road
Banbury • Oxfordshire
OX16 9BE
Tel: 01295 702600
Fax: 01295 702601
architects@acanthusclews.co.uk
www.acanthusclews.co.uk

©